


INDIANA. N & W 2 P. M.

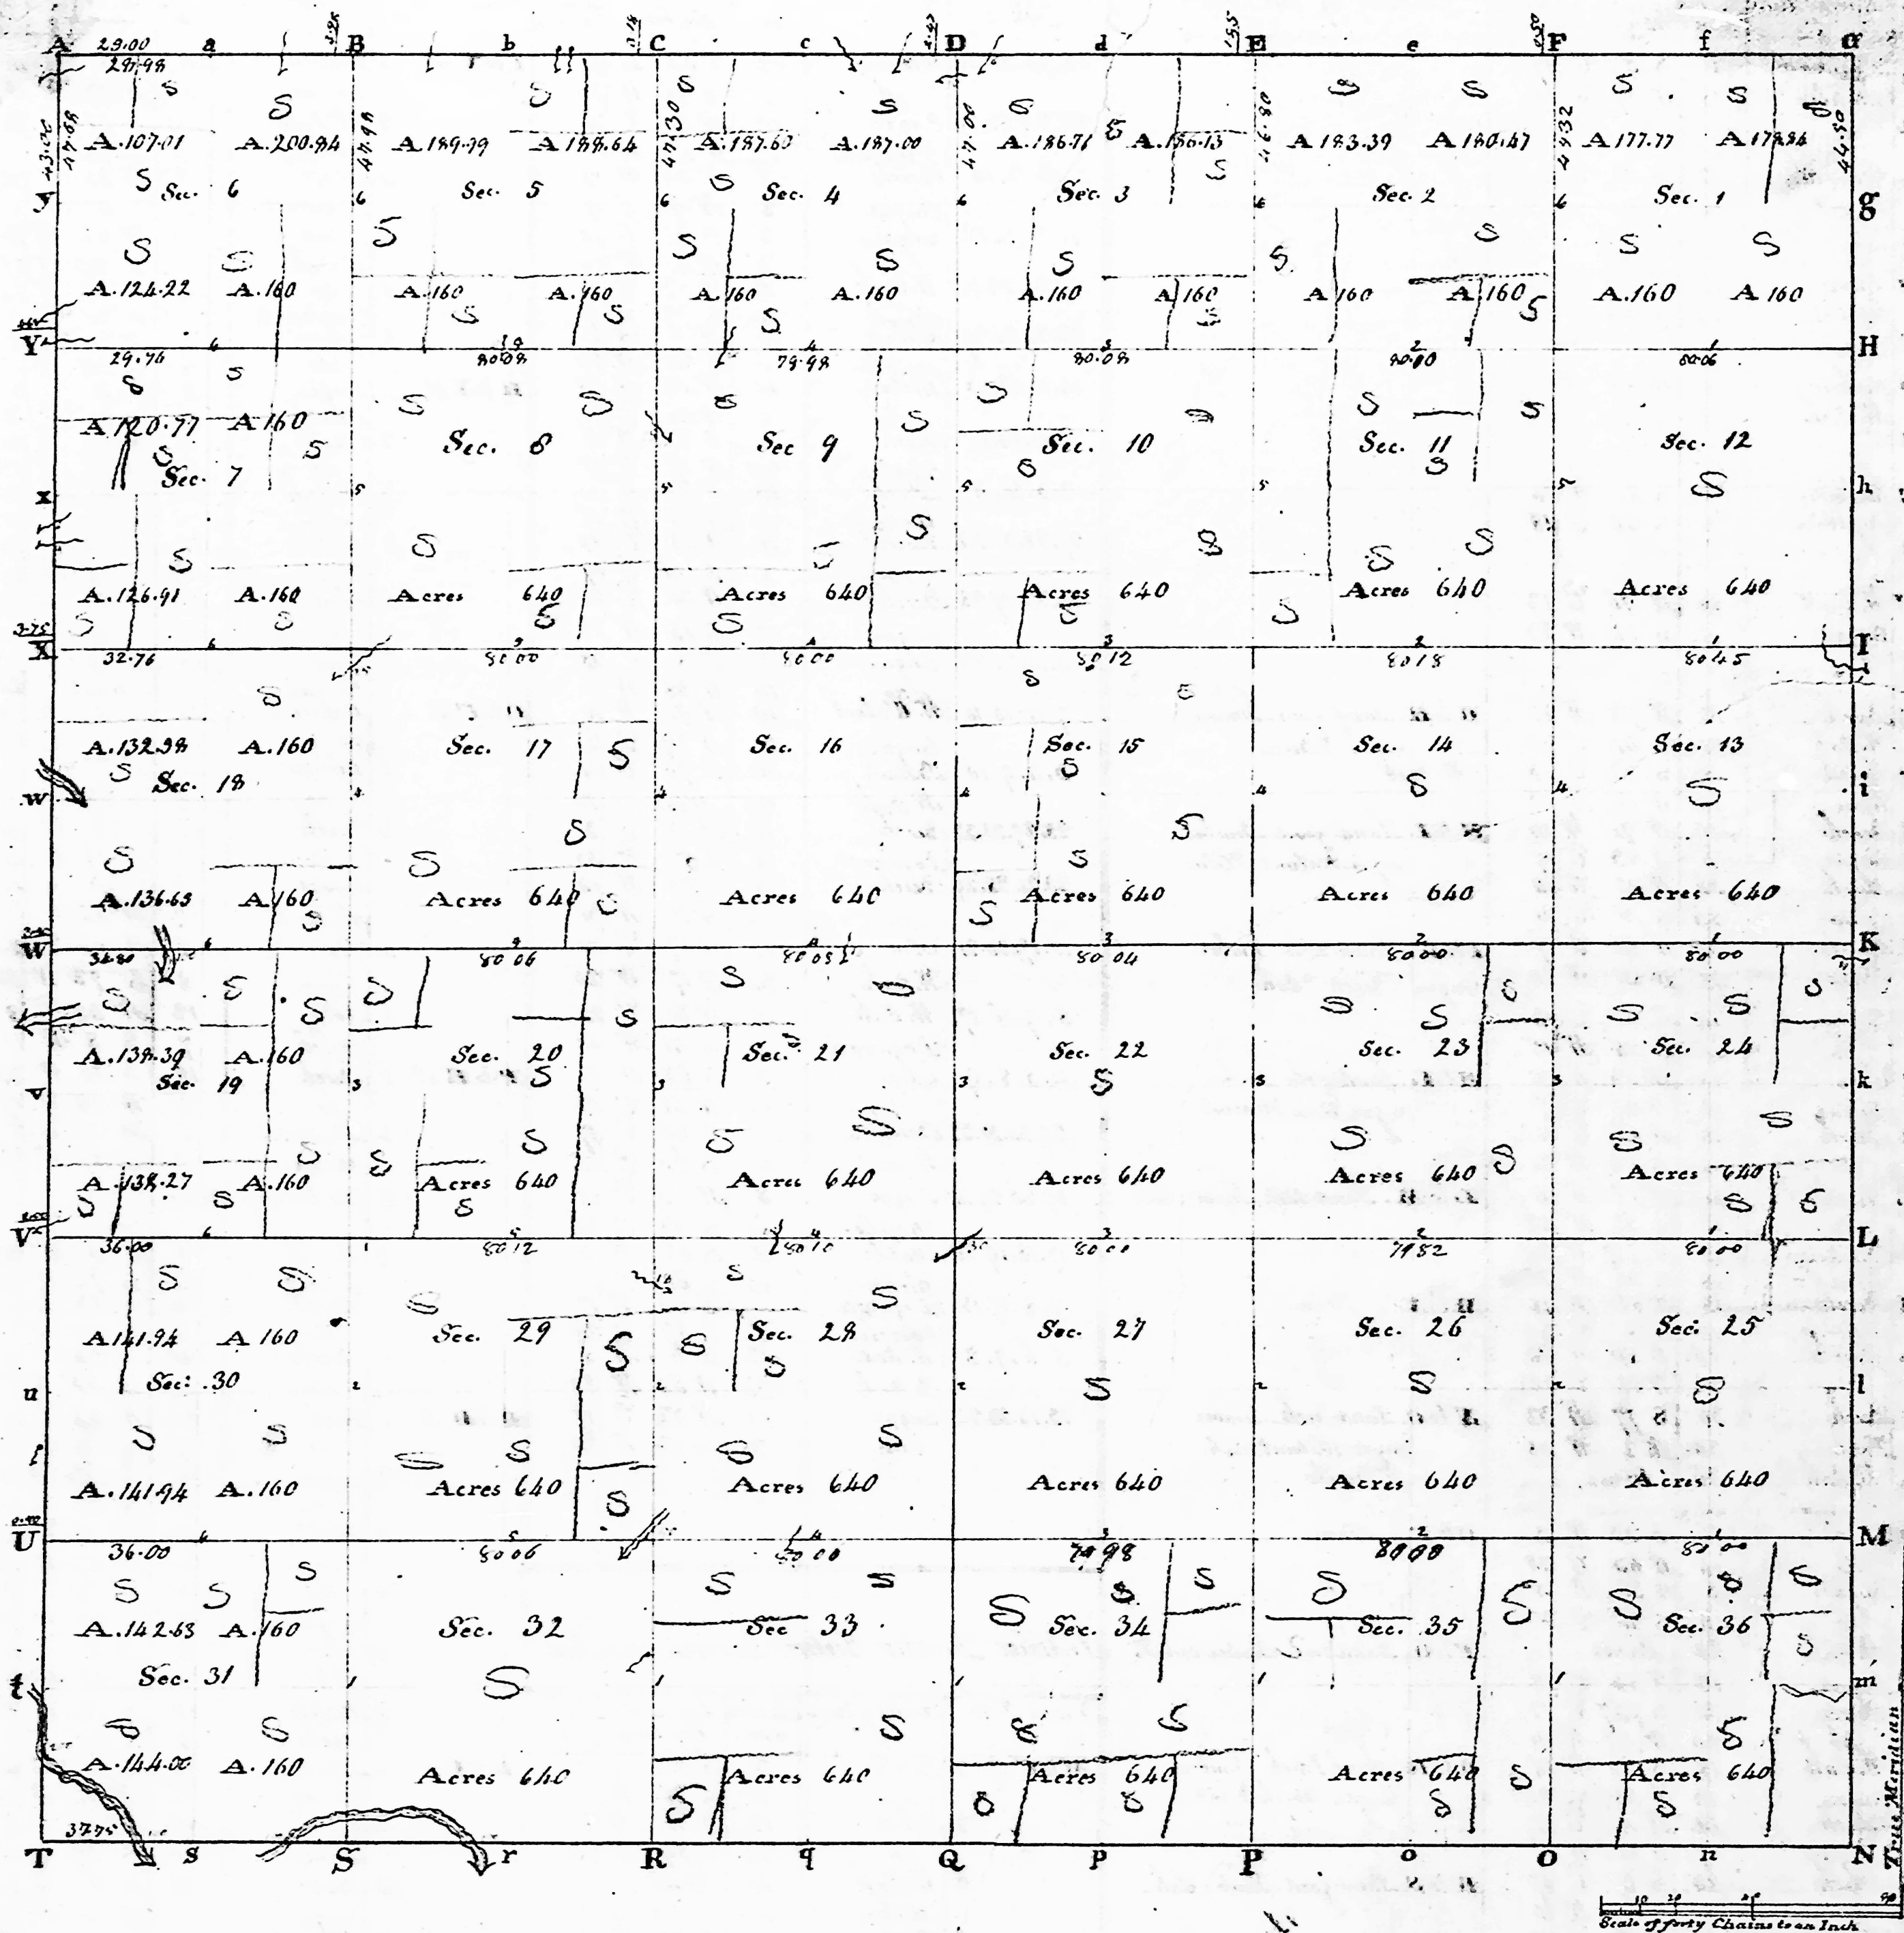

Township N° VI North, Range N° II West of 2nd Meridian. Surveyed by Arthur Henrie 1814.

Description of the Soil on the interior Sectional lines.

Total 23,002.09

Between Sections	Quality &c.	Between Sections	Quality &c.	Between Sections	Quality &c.
35.36	Sand Hilly - thinl. timbered with Oak & Hickory	33.34	Sand Hilly - Timber Oak, Birch, Oak & Hickory	31.32	Sand Hilly - Timber Oak & Hickory
25.36	ditto	27.34	ditto	29.32	ditto
25.26	Sand Hilly - timber Oak, Hickory, Birch &c.	27.28	ditto	29.30	ditto
24.25	ditto	27.27	ditto	29.29	ditto
23.24	Sand level - timber Birch, Gum &c.	21.28	Sand Hilly - Timber Oak, Ash, Poplar &c.	19.28	ditto
13.24	ditto	15.22	ditto	17.26	ditto
13.14	Sand Hilly - timber Oak, Oak & Hickory	15.16	ditto	17.18	ditto
13.13	ditto	10.13	ditto	8.17	ditto
11.12	ditto	9.10	ditto	7.5	ditto
1.12	Sand level - timber Oak, Birch, Oak & Poplar &c.	3.10	ditto	5.8	ditto
1.9	ditto	3.4	ditto	5.6	Sand Hilly - very brushy - timber Oak, Hickory, Poplar &c.
34.35	Sand Hilly - timber Oak, Hickory & Poplar	32.33	Sand Hilly - Timber Oak & Hickory	6.7	ditto
26.35	ditto	25.33	ditto	7.18	Sand Hilly - Timber Oak & Hickory
26.27	ditto	28.29	ditto	18.10	ditto
23.26	ditto	21.28	ditto	19.30	ditto
22.23	Sand Hilly - timber Oak, Oak & Hickory	20.21	Sand rich & Hilly - timber Oak, Poplar & Birch	30.31	Sand Hilly - Timber Oak
14.23	Sand brushy - timber Oak & Hickory	16.21	ditto		
12.13	ditto	9.16	Sand Hilly - Timber Oak & Hickory		
10.11	ditto	8.9	ditto		
2.11	ditto	4.9	ditto		
2.3	ditto	4.5	ditto		

IND

Township N. 6 North, Range N. 2 West of 2nd Meridian


Interior Section Corners described

Interior Quarter Section Corners described

Posts	Bearing trees	Inches diam.	Courses they bear	Links dist.	Quality of the soil	Corners of sections	Bearing trees	Inches diam.	Courses they bear	Links dist.	From & to	Bearing trees	Inches diam.	Courses they bear	Links dist.	
A	W. Oak	20	S 20	N 74		25.26.27.28	Beech	20	S 66	N 25	I to I at 1	Poplar	24	West	108	
	Sugar	14	N 5	N 31		23.24.25.26	Beech	10	N 35	E 31		2	Michaux	12	S 52	N 3
B	Gum	20	N 83	E 12		13.14.15.16	Sugar	10	N 81	E 30		3	Black-bud	8	S 71	E 11
	Doqwood	6	N 66	E 10		11.12.13.14	Beech	18	S 45	E 14		4	Querc	18	N 18	E 18
C	Beech	24	S 24	E 8		1.2.11.12	do	12	N 67	N 8		5	Sugar	12	S 68	E 37
	Doqwood	6	S 83	N 30		26.27.28.29	W. Oak	20	N 44	E 22		6	Gum	12	S 50	E 5
D	Sugar	12	S 23	N 74		22.23.24.25	Beech	20	S 87	E 41		7	Beech	18	S 67	N 16
	do	10	S 33	E 25		11.12.22.23	Sugar	5	N 89	N 44		8	Doqwood	8	N 21	N 15
E	Beech	20	S 49	N 5		10.11.12.13	Beech	10	N 11	N 5		9	do	16	S 58	E 6
	Sugar	10	N 29	E 23		2.3.10.11	Doqwood	6	N 20	E 12		10	Beech	5	S 75	N 14
F	Beech	20	S 27	N 24		27.28.29.30	Beech	18	S 52	E 20		11	do	10	S 73	E 13
	do	12	N 28	N 32		21.22.23.24	do	12	S 35	N 10		12	do	18	S 82	E 40
G	Beech	20	S 77	N 32		15.16.21.22	Sugar	8	N 80	E 14		13	do	6	S 57	N 22
	Poplar	20	N 2	N 38		9.10.13.16	W. Oak	20	N 51	N 11		14	Beech	12	N 61	N 28
H	W. Oak	10	S 26	N 7		3.4.9.10	Sugar	12	S 61	E 30		15	Michaux	10	N 5	N 9
	Doqwood	6	S 16	E 16		28.29.32.33	Beech	12	N 57	N 3		16	Sugar	5	N 41	E 67
I	Michaux	10	S 71	E 5		20.21.28.29	W. Oak	18	N 74	N 12		17	Beech	10	S 84	E 113
	Sugar	12	N 8	E 25		16.17.20.21	Michaux	10	N 45	N 3		18	Sugar	6	S 59	N 8
J	Sugar	6	S 25	E 7		8.9.16.17	Sugar	20	S 30	N 12		19	Beech	10	S 51	E 12
	do	5	N 80	N 14		4.5.8.9	Beech	10	N 49	E 17		20	Sugar	12	N 37	N 16
K	Beech	20	N 63	E 4		24.30.31.32	W. Oak	18	S 83	N 15		21	do	8	S 88	E 20
	do	20	S 26	N 26		19.20.29.30	Beech	8	S 74	N 18		22	Beech	20	N 50	N 33
L	W. Oak	12	S 30	N 30		17.18.19.20	Michaux	12	N 77	E 33		23	do	6	S 21	E 29
	Poplar	20	N 55	E 15		7.8.17.18	Doqwood	4	N 39	E 5		24	do	12	N 41	E 22
M	Michaux	10	S 23	E 25		5.6.7.8	Beech	12	S 48	E 2		25	do	5	S 2	E 32
	Doqwood	6	N 11	N 23			Doqwood	10	S 38	N 7		26	do	18	S 11	N 28
N	Beech	18	N 78	E 22								27	W. Oak	20	S 20	E 16
	do	10	N 47	N 23								28	Michaux	12	N 55	E 40
O	Beech	10	S 15	N 40								29	Beech	10	N 2	N 25
	W. Oak	12	S 60	N 19								30	do	8	S 46	E 14
P	Doqwood	6	S 19	E 34								31	Michaux	8	N 11	N 25
	Gum	7	S 80	E 31								32	do	8	S 6	N 9
Q	Michaux	10	S 29	E 26								33	Beech	12	N 10	E 34
	do	12	N 49	N 32								34	Sugar	10	S 65	N 5
R	Michaux	10	S 74	E 11								35	do	12	N 17	E 35
	W. Oak	5	S 86	N 13								36	Beech	8	S 30	N 2
S	Michaux	10	S 70	E 27								37	do	5	S 16	E 10
	do	10	S 84	N 8								38	do	8	N 4	E 30
T	Gum	10	S 89	E 23								39	do	10	S 37	E 11
	Doqwood	6	N 57	E 29								40	Beech	20	N 17	N 13
U	Michaux	10	West	2								41	Sugar	20	S 45	E 13
V	Beech	10	N 6	N 6								42	Doqwood	8	N 21	N 19
	Sugar	8	N 35	E 32								43	Poplar	5	S 8	E 16
W	Poplar	20	N 3	E 15								44	do	6	N 11	N 13
X	Beech	10	S 80	E 37								45	do	5	S 51	E 8
	do	20	N 37	E 15								46	Sugar	10	S 5	N 49
Y	Post in a bushy thicket											47	Beech	12	N 30	E 40
Z	Doqwood	5	do									48	do	12	N 18	N 22
aa	Beech	18	S 83	E 16								49	Sugar	10	N 57	N 24
	do	10	N 26	N 15								50	Beech	12	S 20	E 42
ab	Sugar	10	N 40	E 9								51	Gum	18	S 40	N 3
	do	8	N 72	N 14								52	W. Oak	6	N 11	N 13
ac	Not Set											53	Doqwood	6	S 27	N 30
ad	Sugar	12	S 26	N 35								54	Beech	10	N 17	N 10
	Gum	10	N 88	E 35								55	do	10	N 31	N 20
ae	Michaux	10	S 25	E 12								56	Sugar	12	N 1	E 59
	Beech	12	S 88	E 35								57	do	10	S 14	E 13
af	Beech	20	N 6	E 20								58	Beech	10	N 33	E 16
	Sugar	5	S 10	E 16								59	Maple	12	N 66	N 21
ag	Beech	10	South	14								60				
	Michaux	12	S 25	N 12												
ah	Beech	10	N 43	N 18												
	Maple	8	S 43	E 10												
ai	Doqwood	5	N 41	E 17												
aj	Beech	6	South	2												

HO

NATIONAL ARCHIVES OF THE UNITED STATES
CARTOGRAPHIC RECORDS R649

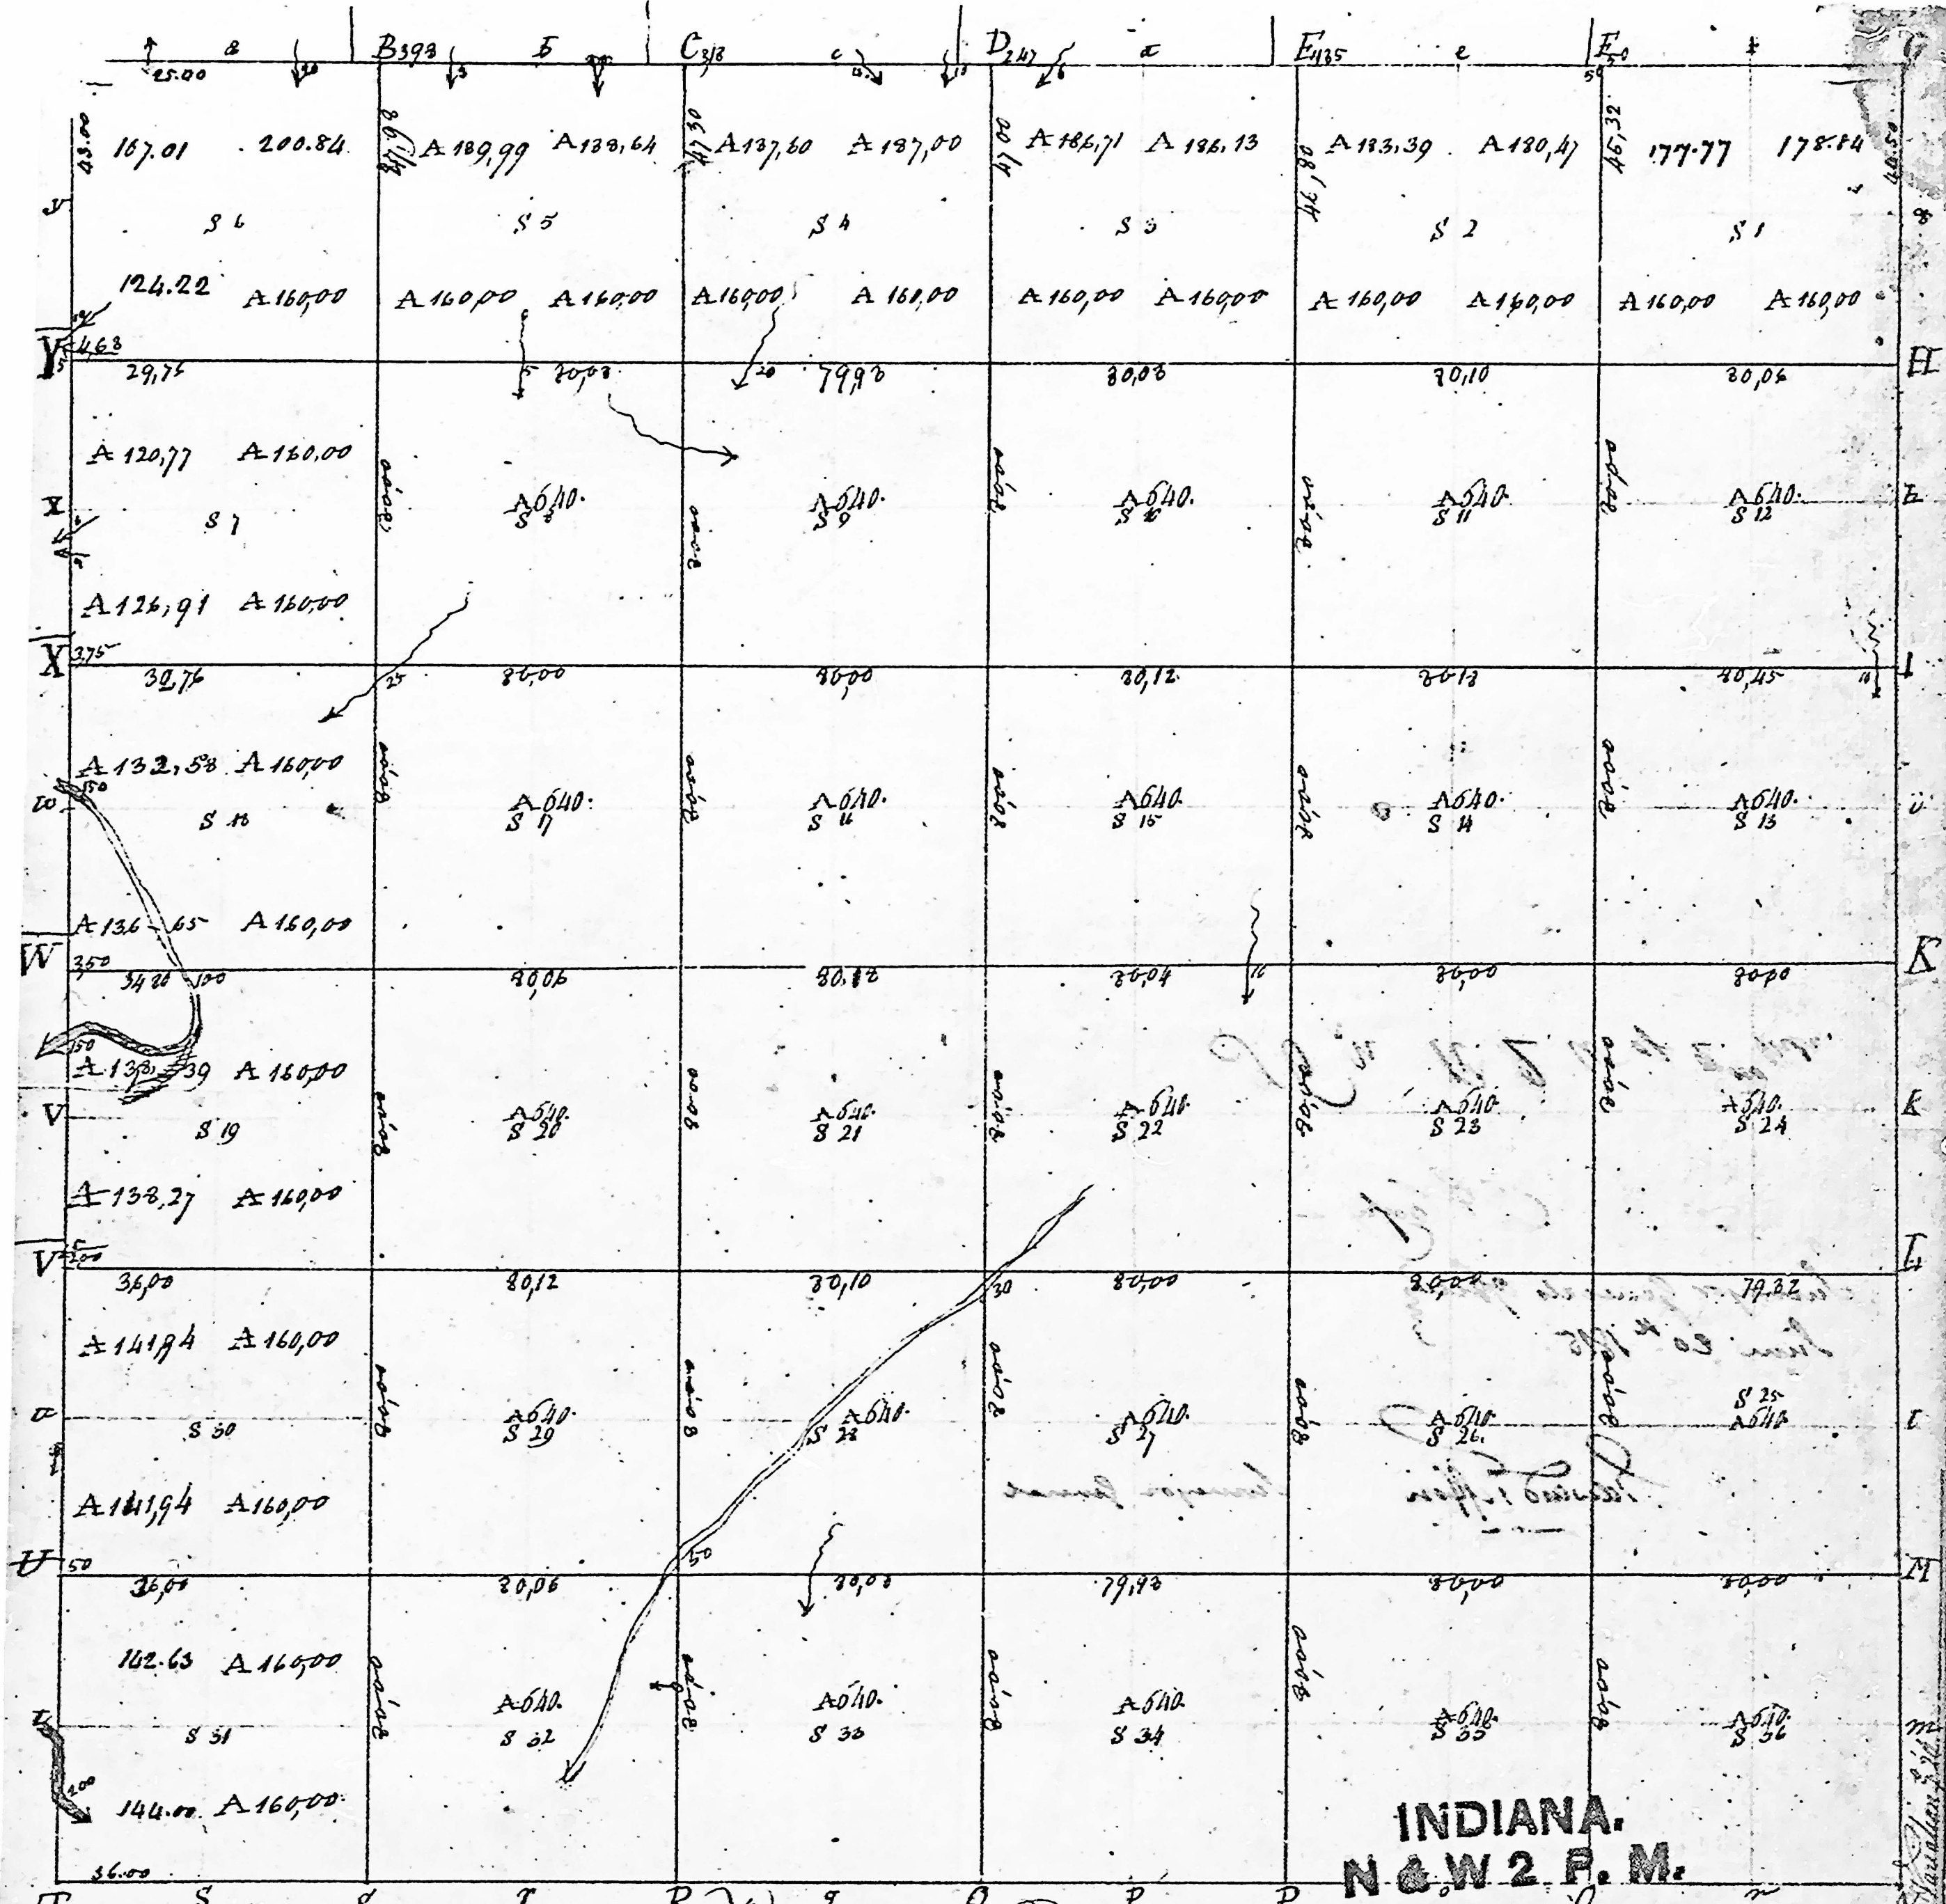


Subsequent to a contract with and instructions from James Mansfield, Surveyor General of the United States bearing date the 14th Day of November 1834, I have admeasured laid out and surveyed the above described Township and do certify that it had such marks and bounds both natural and artificial as are presented on said plat and described in the facts notes made thereon.

Returned with this plat into the surveyor General's office

Certified this 15th Day of June 1834

Arthur V. Kenner, Surveyor

Township N^o 6 North, Range N^o 2 West, 2nd Mer.

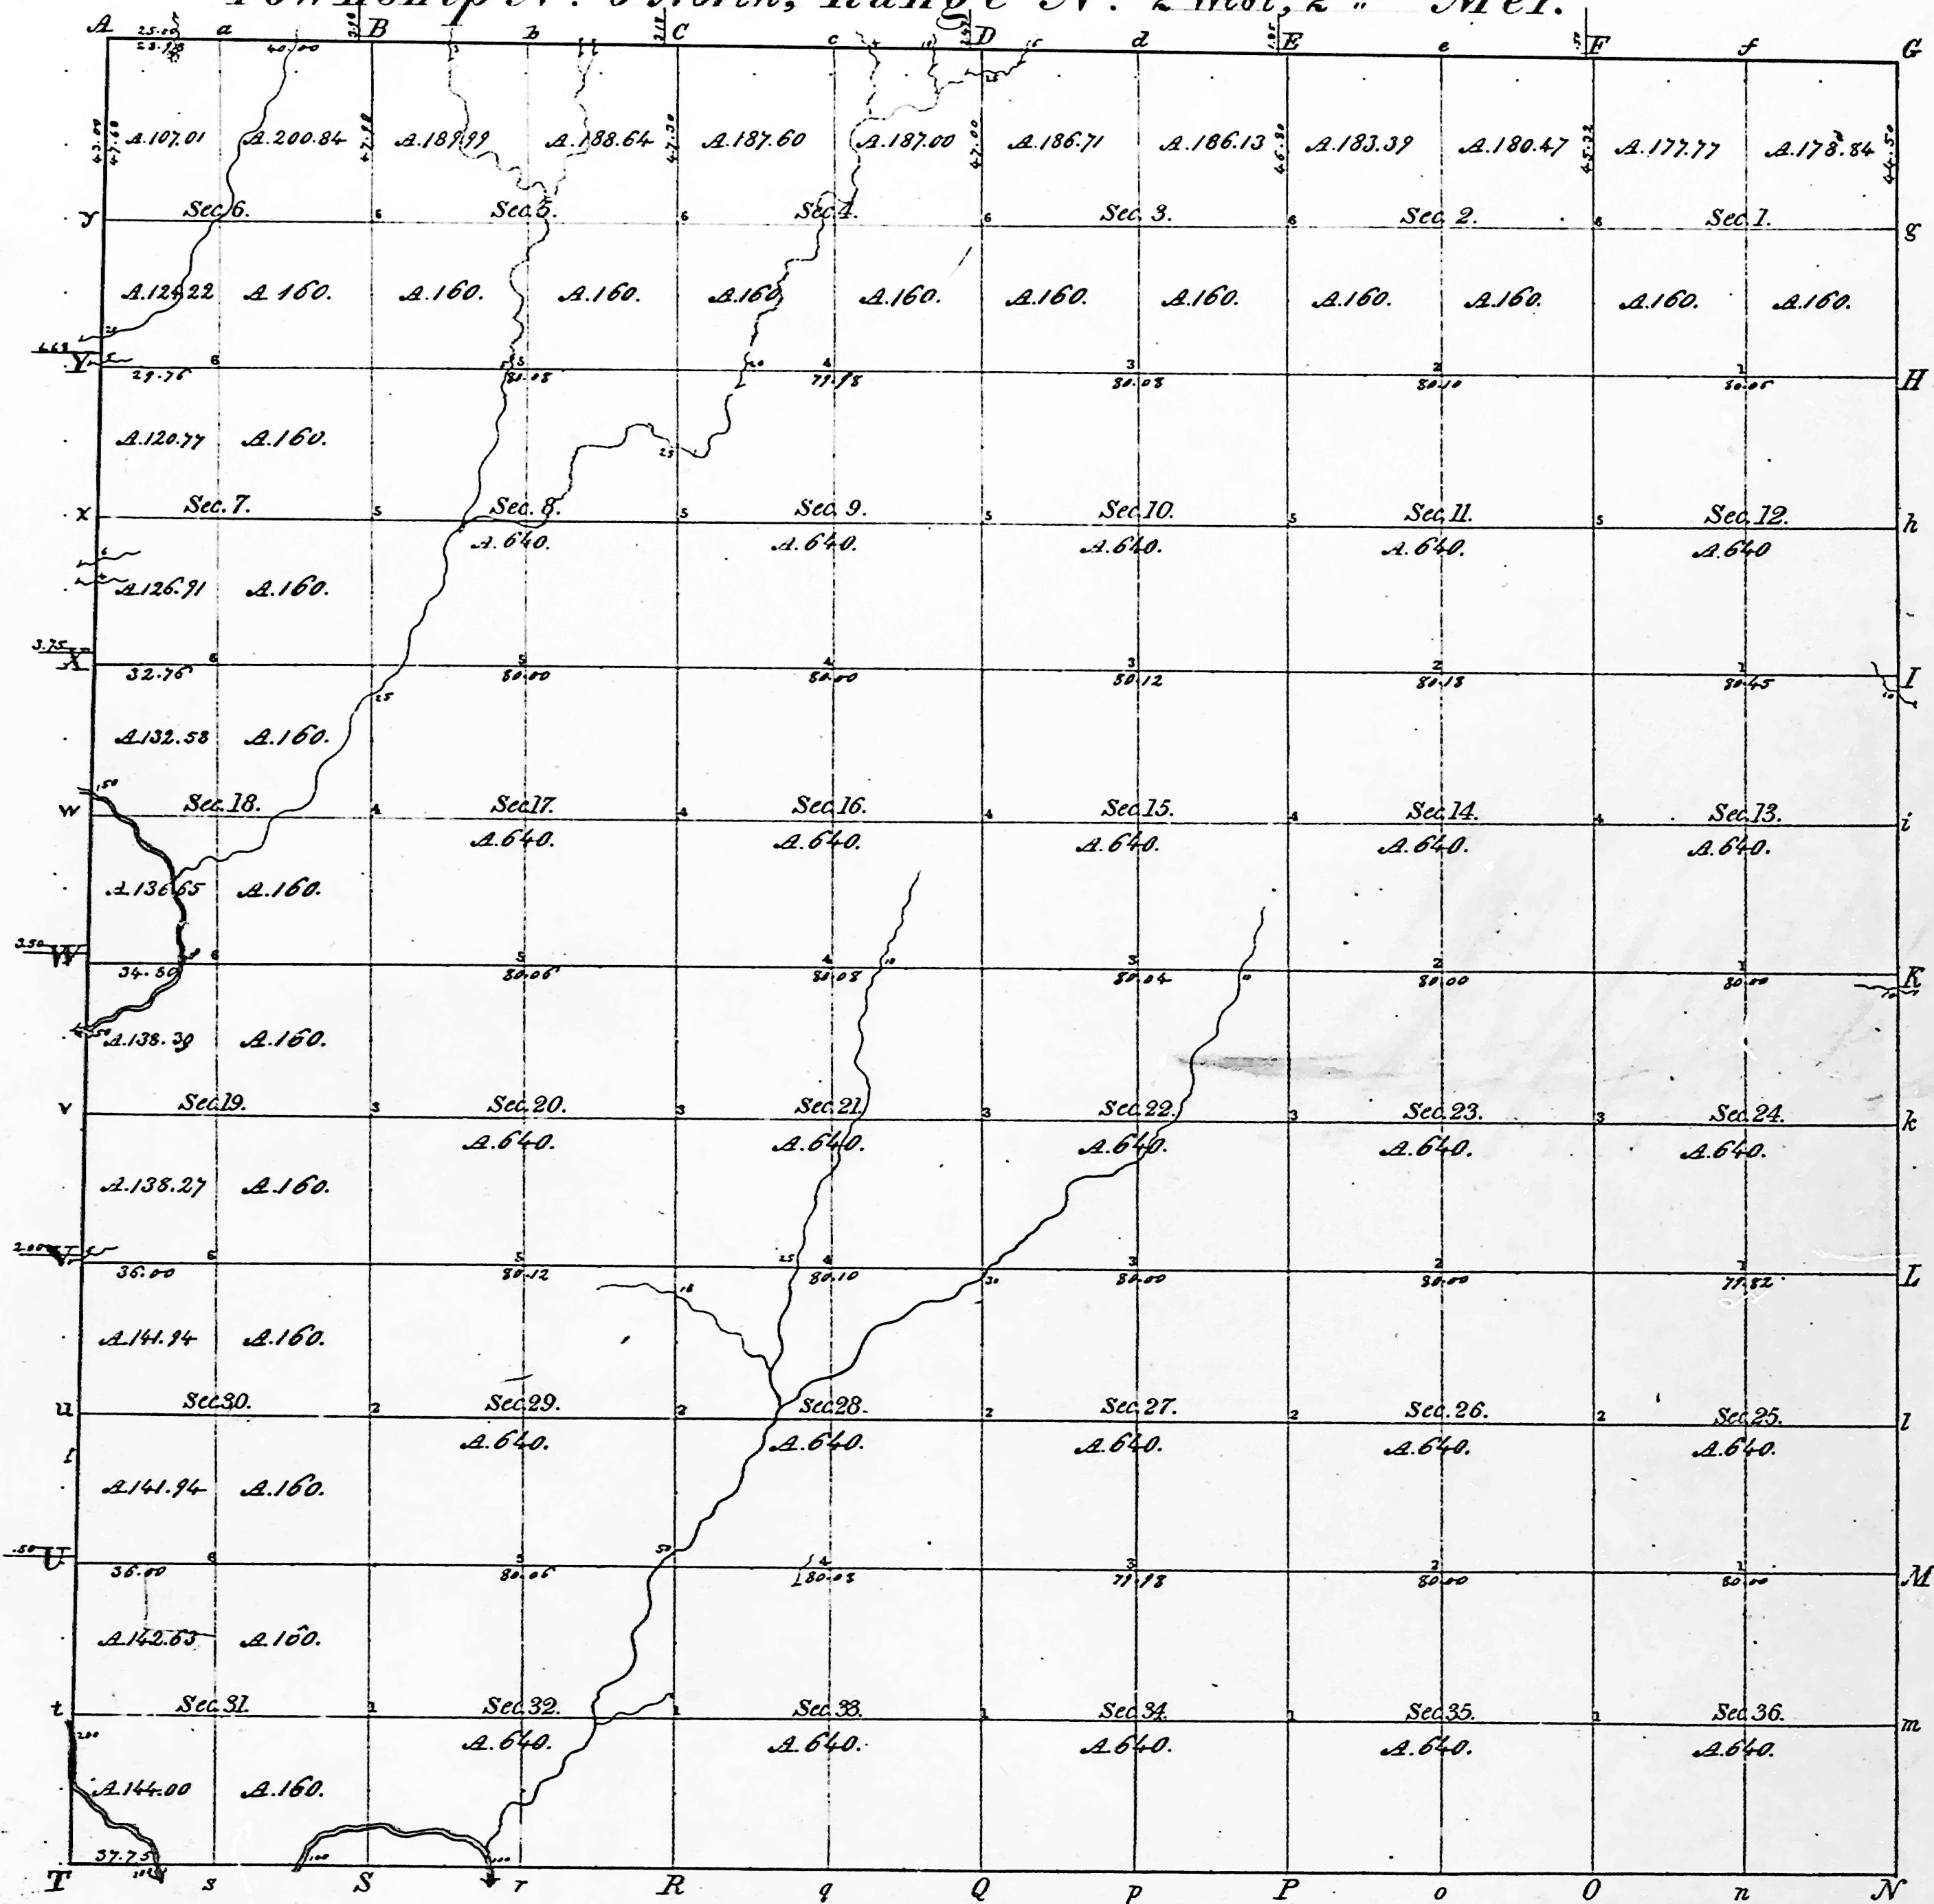


Surveyed in 1814 by Arthur Henric Deputy Surveyor.

I certify that the above is a true copy of the
recorded plat, in this Office.

Surveyor General's Office,
Cincinnati, Sept. 7, 1837

Robert S. Lytle
Sur. Gen.

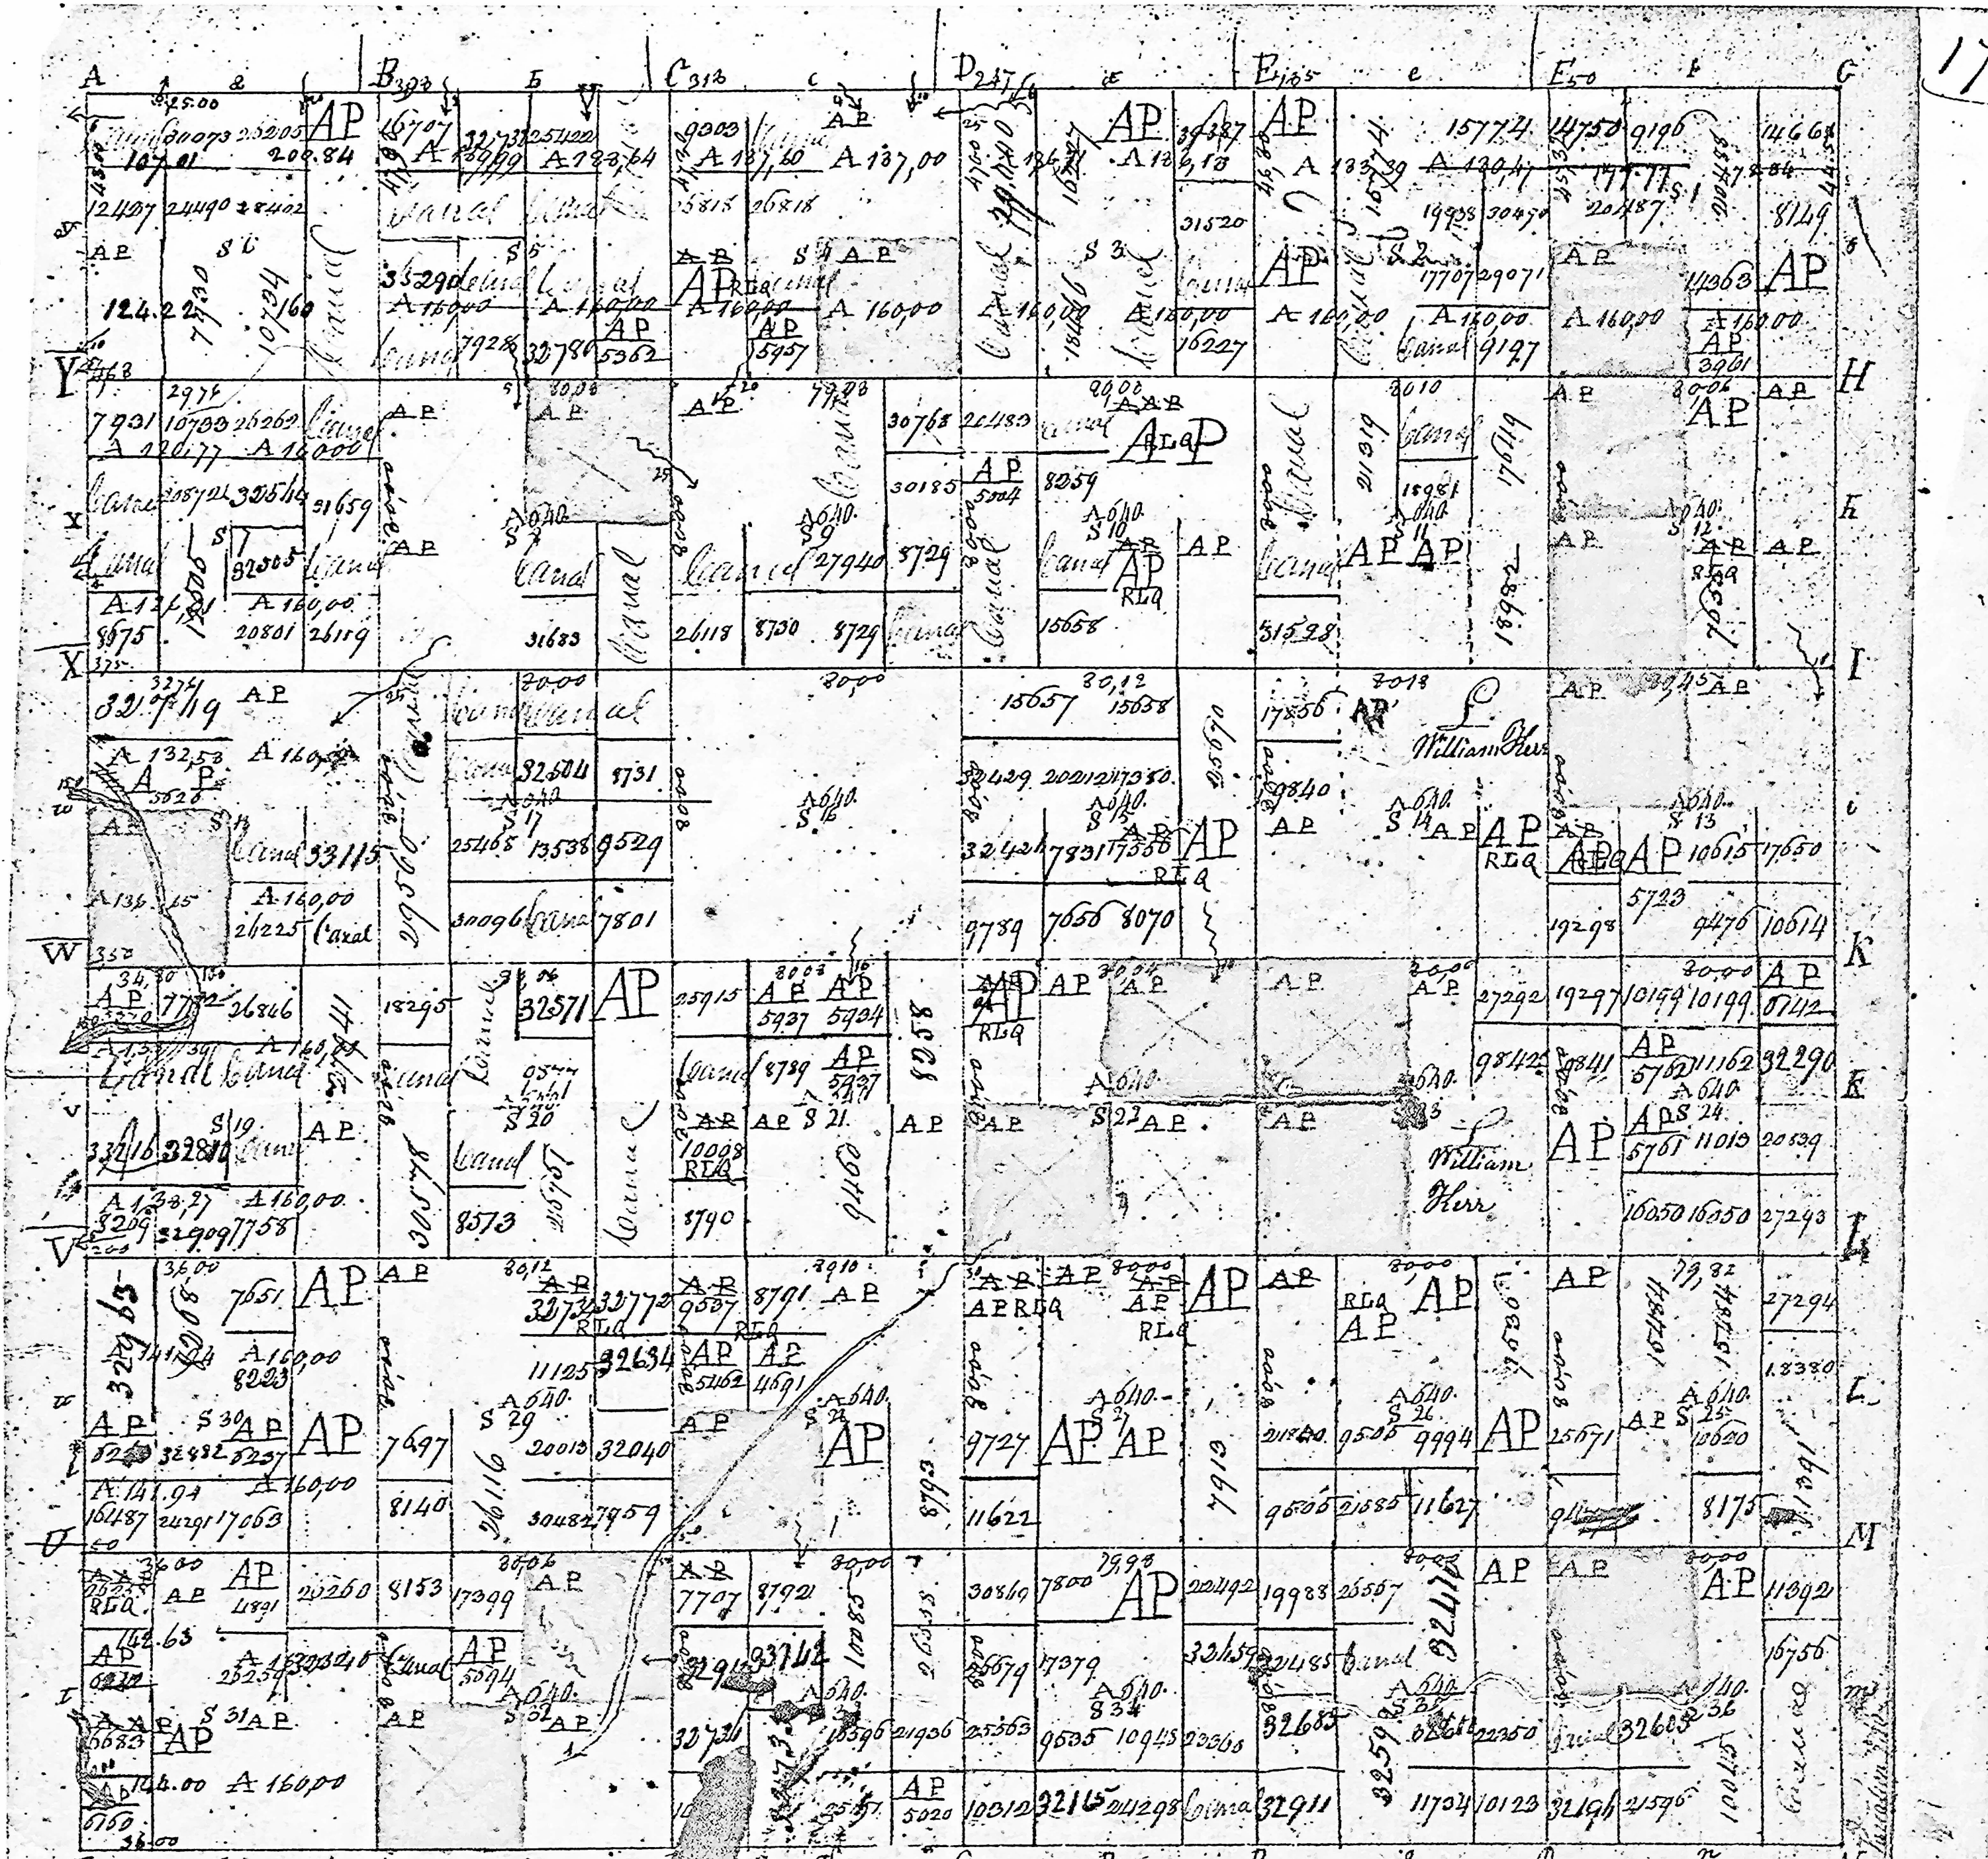

Township No. 6 North Range No. 2 West

Pursuant to a contract with and in accordance with the provisions of the Act of Congress of the 15th day of November 1874, I have, as measures, laid out and surveyed the above described Township and do certify that it has been measured and bounded, shown natural and artificial boundaries, represented on said plat and described in the field notes made thereof and returned unto me, with this plat, into the Surveyor General's office.

Certified this 15th day of June 1874. Arthur H. Hurr, Surveyor.